
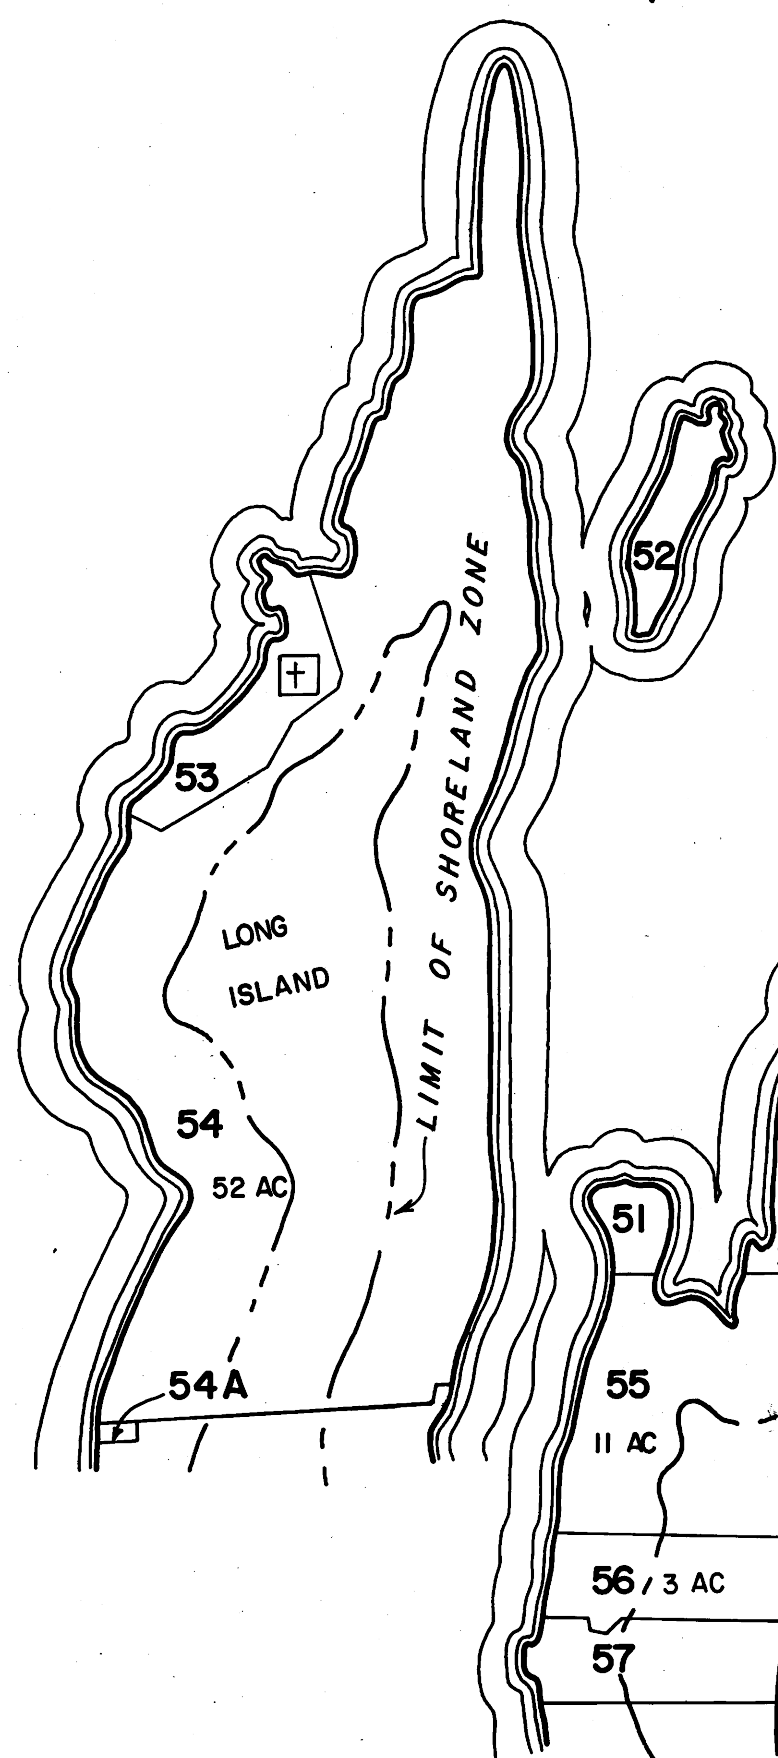
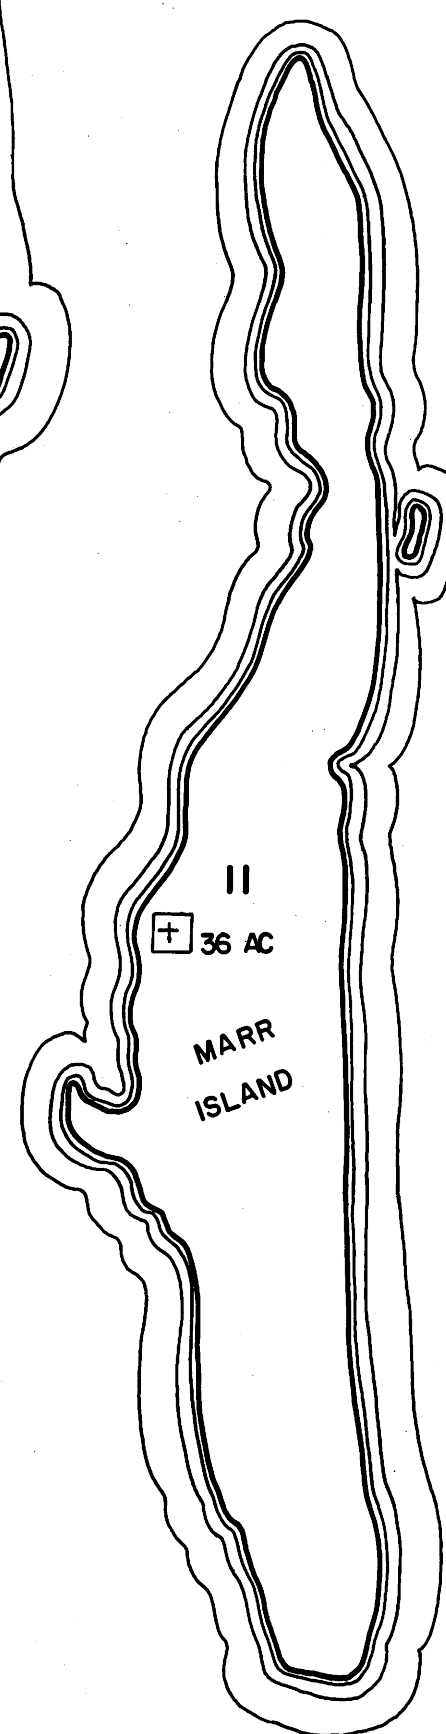


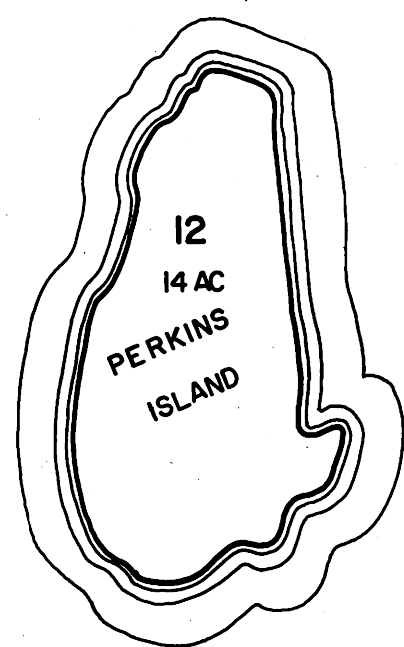

KENNEBEC RIVER

U-2

R-5

R-8

R-7



THIS MAP WHEN USED FOR ZONING DETERMINATION IS FOR REFERENCE ONLY AND IN THE UNLIKELY EVENT OF A CONFLICT THE ORDINANCE WILL PREVAIL

NO PARCEL 50

PREPARED BY PHOTOGRAMMETRIC METHODS BY
JOHN E. O'DONNELL & ASSOCIATES
AUBURN, MAINE
1974

LEGEND
ADJACENT SHEET NO.
COMMON OWNERSHIP
DEVELOPMENT LOT NO.
SCALED DIMENSION

12
OR
2
±

PROPERTY MAP
GEORGETOWN
MAINE

SCALE IN FEET
0 500 1000

R-6